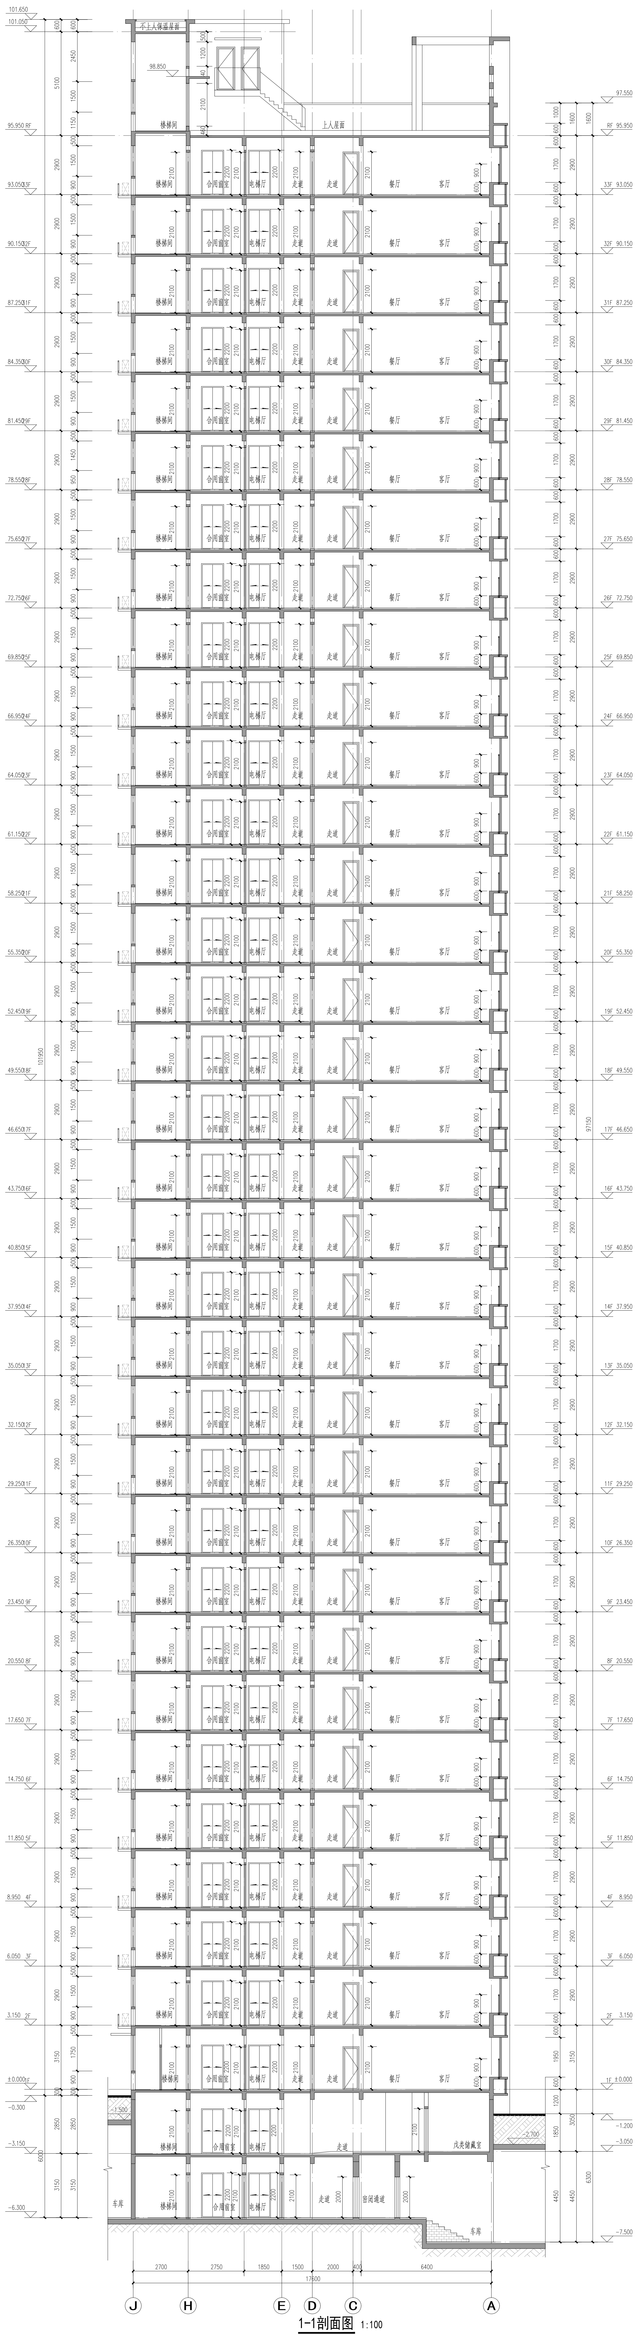

1-1剖面图 1:100

专业 SPECIALTY	签名 SIGNATURE	日期 DATE
建筑 ARCHITECTURE		
结构 STRUCTURE		
给排水 PLUMBING		
电气 ELECTRICAL		
暖通 MECHANICAL		
总图 SITE PLAN		

项目名称 Project Name	河南昌丰房地产开发有限公司
	西工区史家屯村危旧小区2#地块
项目编号 Project No.	10-ZZ-2020-08B
子项名称 Sub-Project Name	16号楼

设计阶段 Design Phase	日期 Date
1	2020.01

责任人	姓名	签字
Project Director	项目总监	郭秋红
Project Architect	项目建筑师	郭秋红
Drawn	制图	于永亮
Checked	校对	杨 旭
Approved	审核	杨 旭
Design Director	设计总监	闫安娜
Design Architect	设计建筑师	于永亮
Drawn	制图	于永亮
Checked	校对	闫安娜
Approved	审核	杨 旭

图纸名称 Drawing Title	1-1剖面图
图纸编号 Drawing Number	A05-301
比例 Scale	1:100
出图日期 Date	2020.01
版次 Current Rev.	1

设计单位 Design Corporation
中国建筑西北设计研究院有限公司
CHINA NORTHWEST ARCHITECTURAL DESIGN AND RESEARCH INSTITUTE CO.,LTD.
地址：西安市雁塔路13号 邮编：710018
Add: No.13 Yanta Road, Xi'an, Shaanxi, China Post Code: 710018
电话：(029)85339000 传真：(029)85339001
Tel: (029)85339000 Fax: (029)85339001

版权所有，未经许可，不得复制、转载、使用或者摘编本文件内容，违者将被追究法律责任。
本文件仅供本项目使用，不得用于其他项目。
Copyright reserved. Without permission in writing, this publication may not be reproduced, stored in a retrieval system, or transmitted in any form or by any means, electronic, mechanical, photocopying, recording or otherwise. This publication is for this project only and may not be used for any other purposes.