专 业 SPECIALTY	签 名 SIGNATURE	日 期 DATE	专 业 SPECIALTY	签 名 SIGNATURE	日 期 DATE	专 业 SPECIALTY	签 名 SIGNATURE	日 期 DATE
建筑 ARCHITECTURE			给排水 PLUMBING			暖通 MECHANICAL		
结构 STRUCTURE			电气 ELECTRICAL			总图 SITE PLAN		

Copyright © 2014 AAD. All Rights Reserved

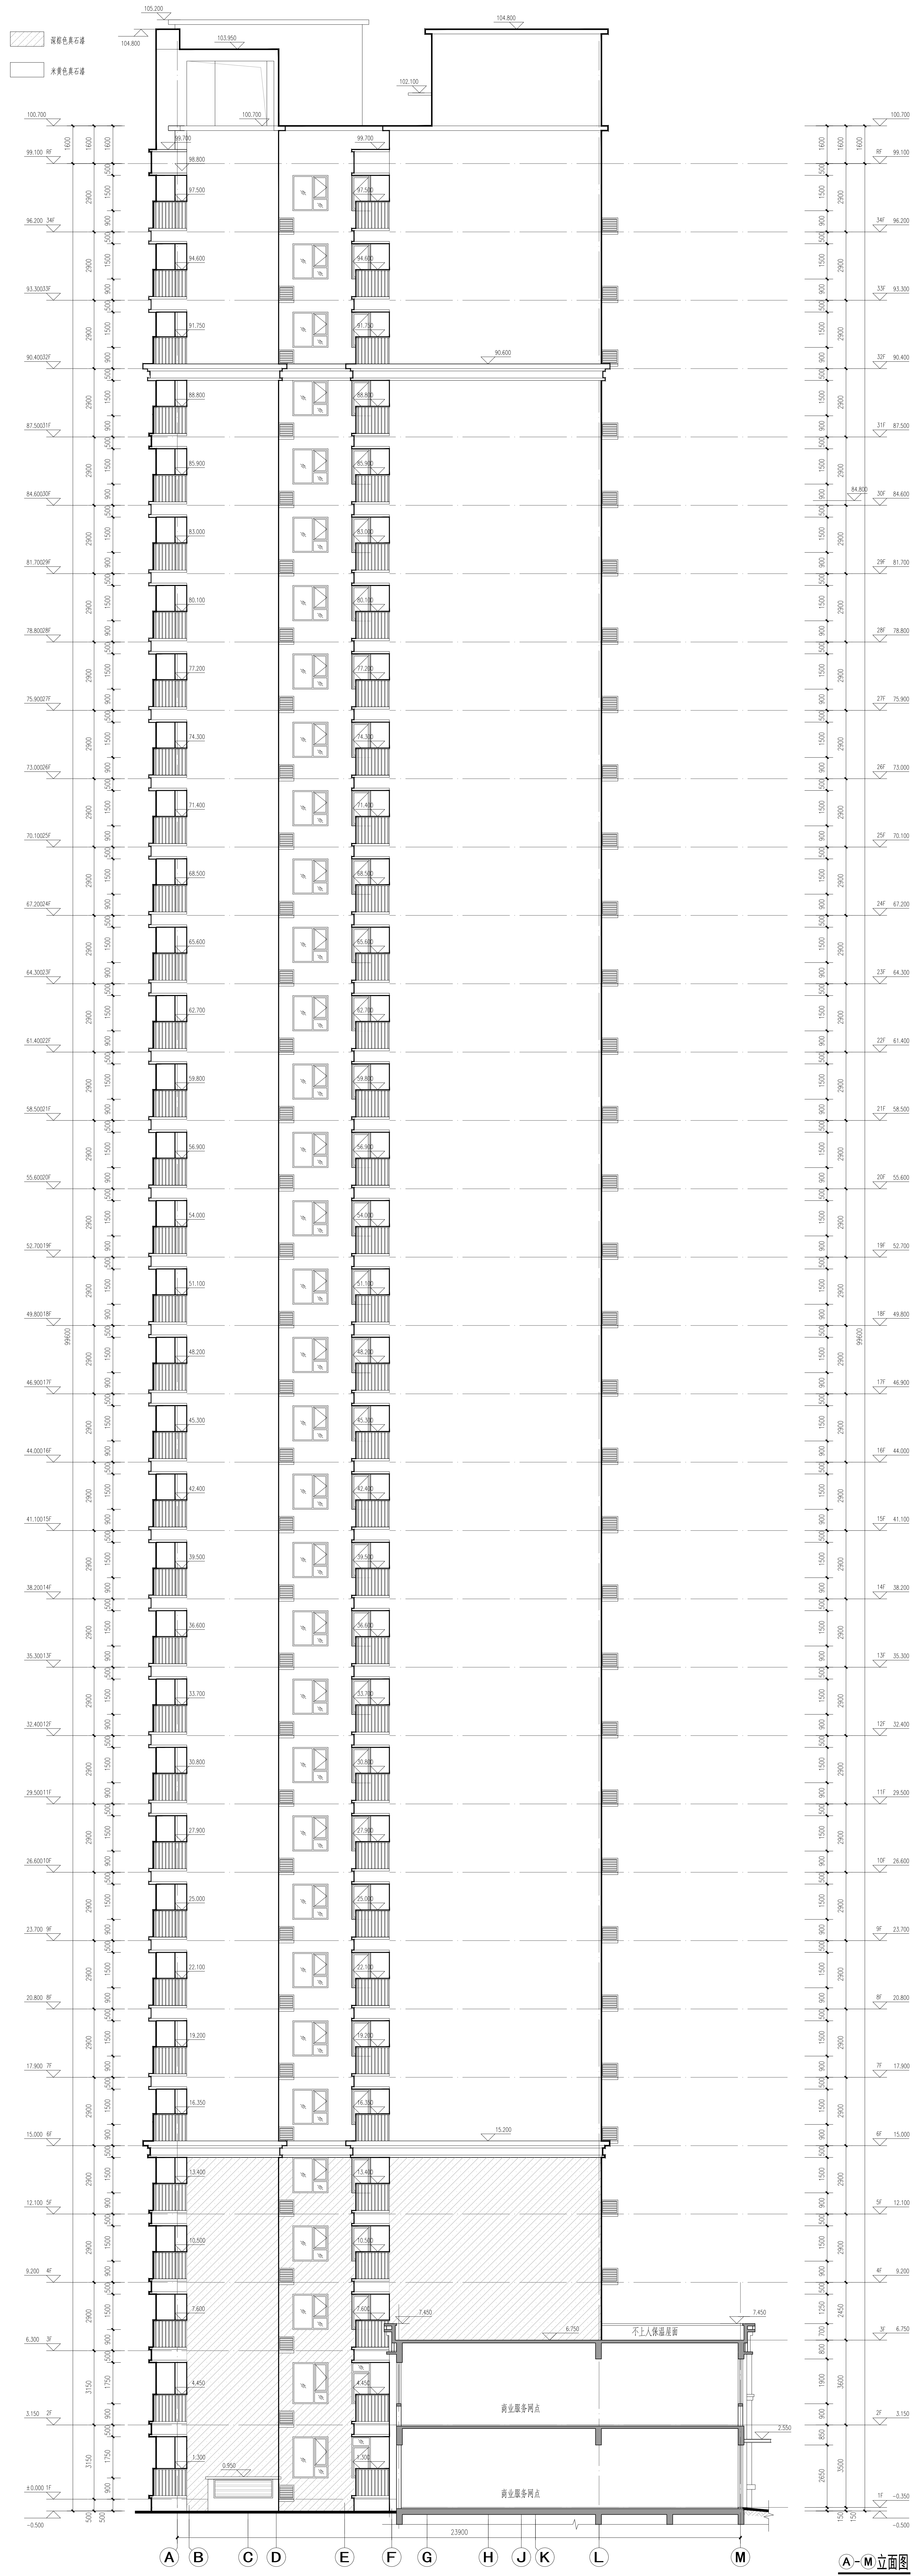
▨ 深棕色真石漆
☐ 米黄色真石漆
105.200
104.800
103.950
102.100
100.700
99.100 RF
96.200 34F
90.400
15.200
±0.000 1F
-0.500
不上人保温屋面
商业服务网点
23900
A
B
C
D
E
F
G
H
J
K
L
M

A-M立面图 1:150

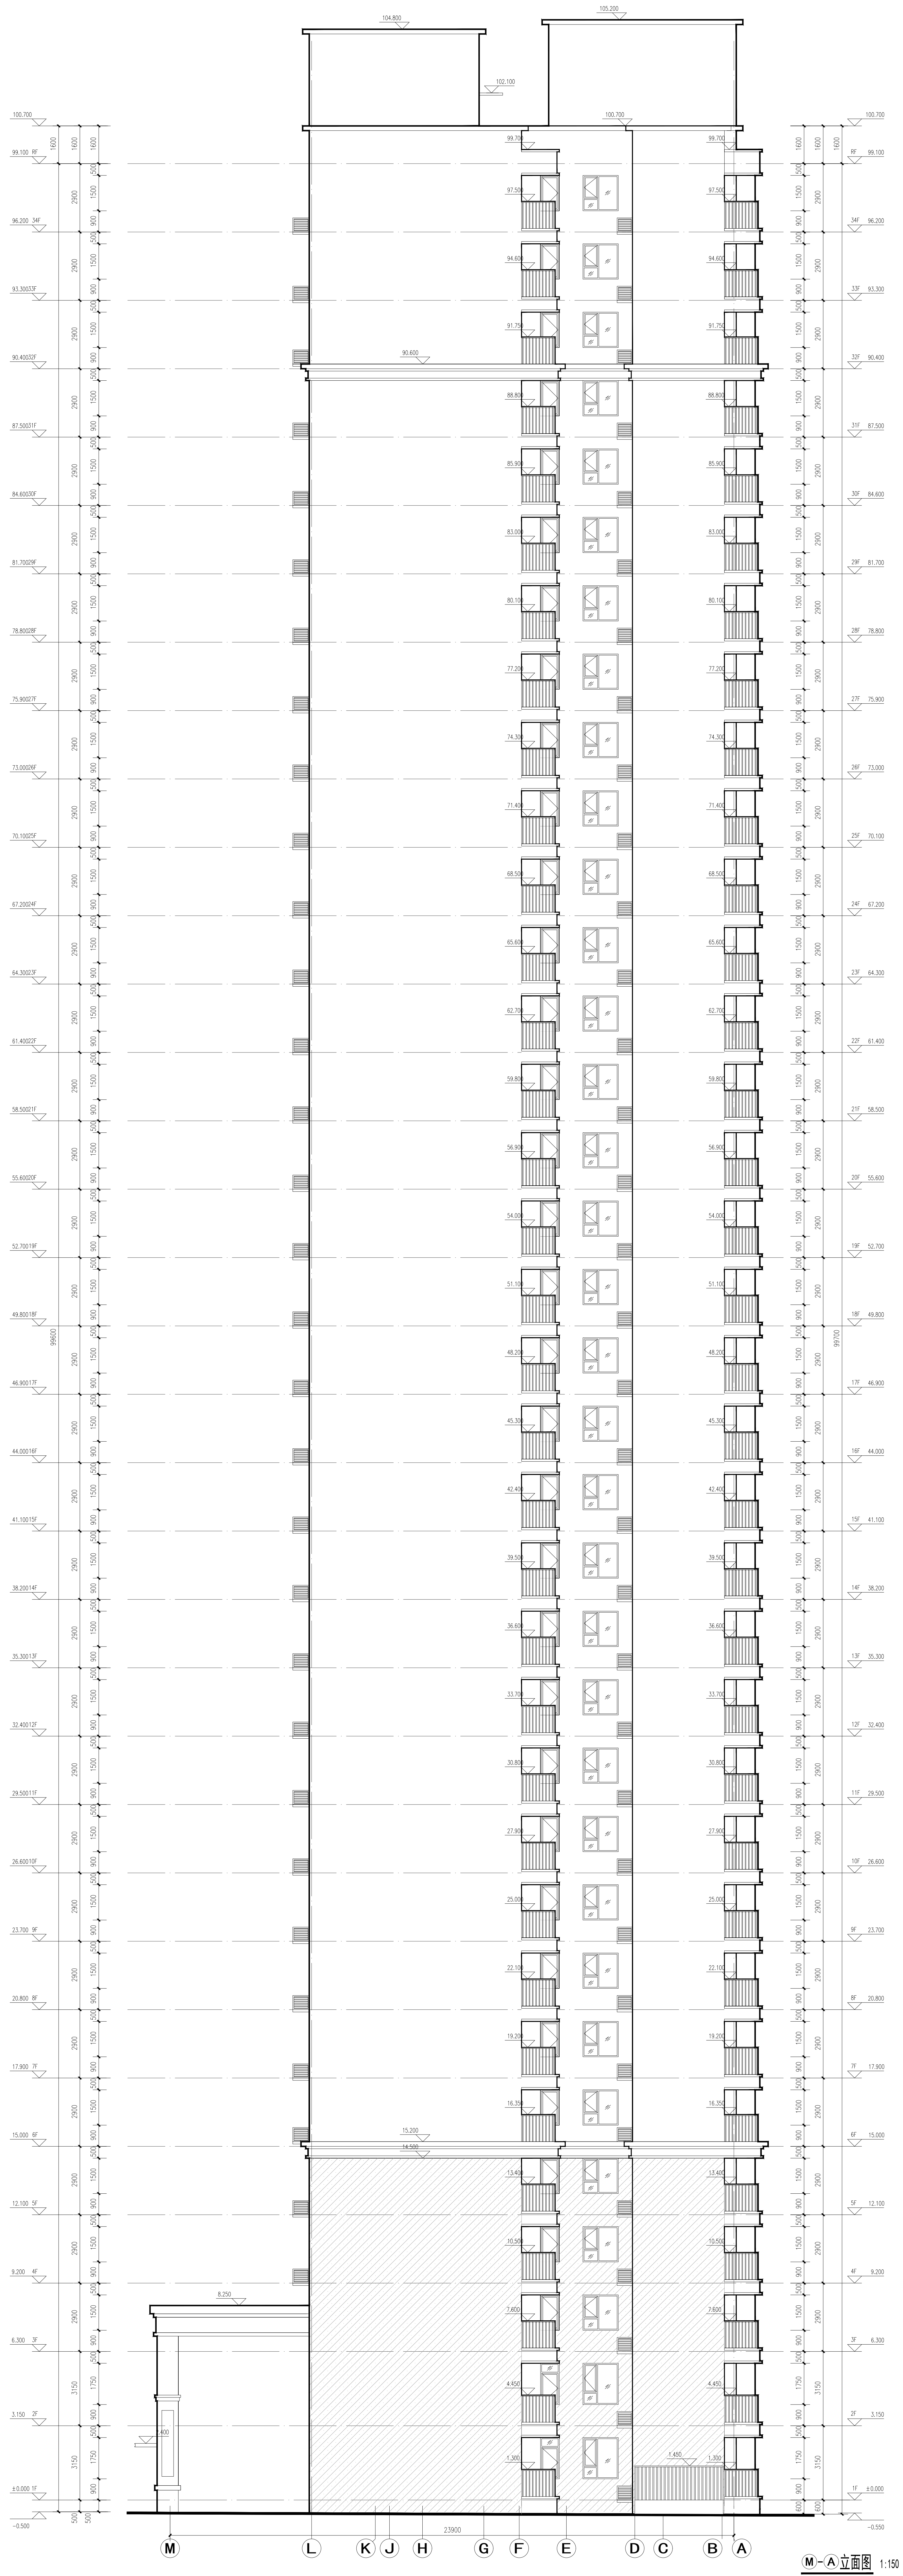
104.800
105.200
102.100
100.700
99.100 RF
90.400
15.200
14.500
8.250
±0.000 1F
-0.550
23900
M
L
K
J
H
G
F
E
D
C
B
A

M-A立面图 1:150

图纸编号 / Drawing Number
A02-201

图纸名称 / Drawing Title
A-M立面图 M-A立面图

项目负责人 Proj. Manager	于永亮	
执行项目负责人 Ex. Proj. Manager	陈铭江	
项目建筑师 Proj. Architect	蔡晓华	
专业负责人 Chief	于永亮	
执行专业负责人 Ex. Chief	吕河玲	
审定 Approved	杨 鸰	
审核 Examined	古雯丽	
校对 Checked	于永亮	
设计 Designed	吕河玲	
制图 Drawn	文晓杰	
图纸比例 Scale	1:150	出图日期 Date 2020.01
图纸类别 Category	建筑-施工图	当前版本 Current Rev. 1

子项名称 / Sub-Proj. Name
12号楼

项目编号 / Proj. Number
10-ZZ-2020-08B

项目名称 / Proj. Name
西工区史家屯村民安置小区2#地块

项目业主 / Client
河南昌卓房地产开发有限公司

索引平面 / Key Plan

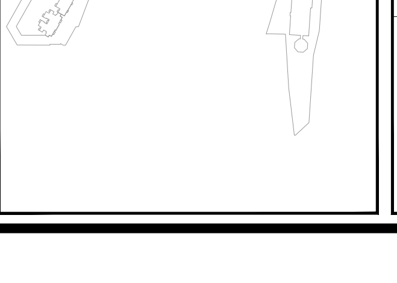

出图记录 / Issue Notes

版本号 Rev.	日期 Date	备注 Remark
1	2020.01	有效

设计单位 / Design Corporation

AAD 長厦安基
ARCH-AGE DESIGN
信行产品理念·主张建筑价值
重庆长厦安基建筑设计有限公司
ARCH-AGE DESIGN (CHONGQING) CO.,LTD.

地址：中国．重庆．九龙坡区虎歇路023新媒体产业园5栋3层
Add: 3rd Floor, NO.5 Building, 023 New Media, Huxie Road, Jiulongpo District, Chongqing, P.R.China
Web: www.arch-age.cn Tel:023-6303 2268 Fax:023-6303 2268
甲级工程设计证书编号：A150003074
Design Certificate: A Grade NO. A150003074

注释 / Notes

图中所有尺寸均以标注为准；所有设计变更须征求设计师同意；所有施工图须加盖本公司设计专用章方可做为有效施工图；本图之版权属重庆长厦安基 建筑设计有限公司所有，未经本公司授权不得使用。

All dimensions are as shown; All design alteration shall be varied with designer's written consent; All shop drawings become effective after being affixed with our shop drawing seal; All rights therein are retained by AAD. All shop drawings shall not be used without authorization.